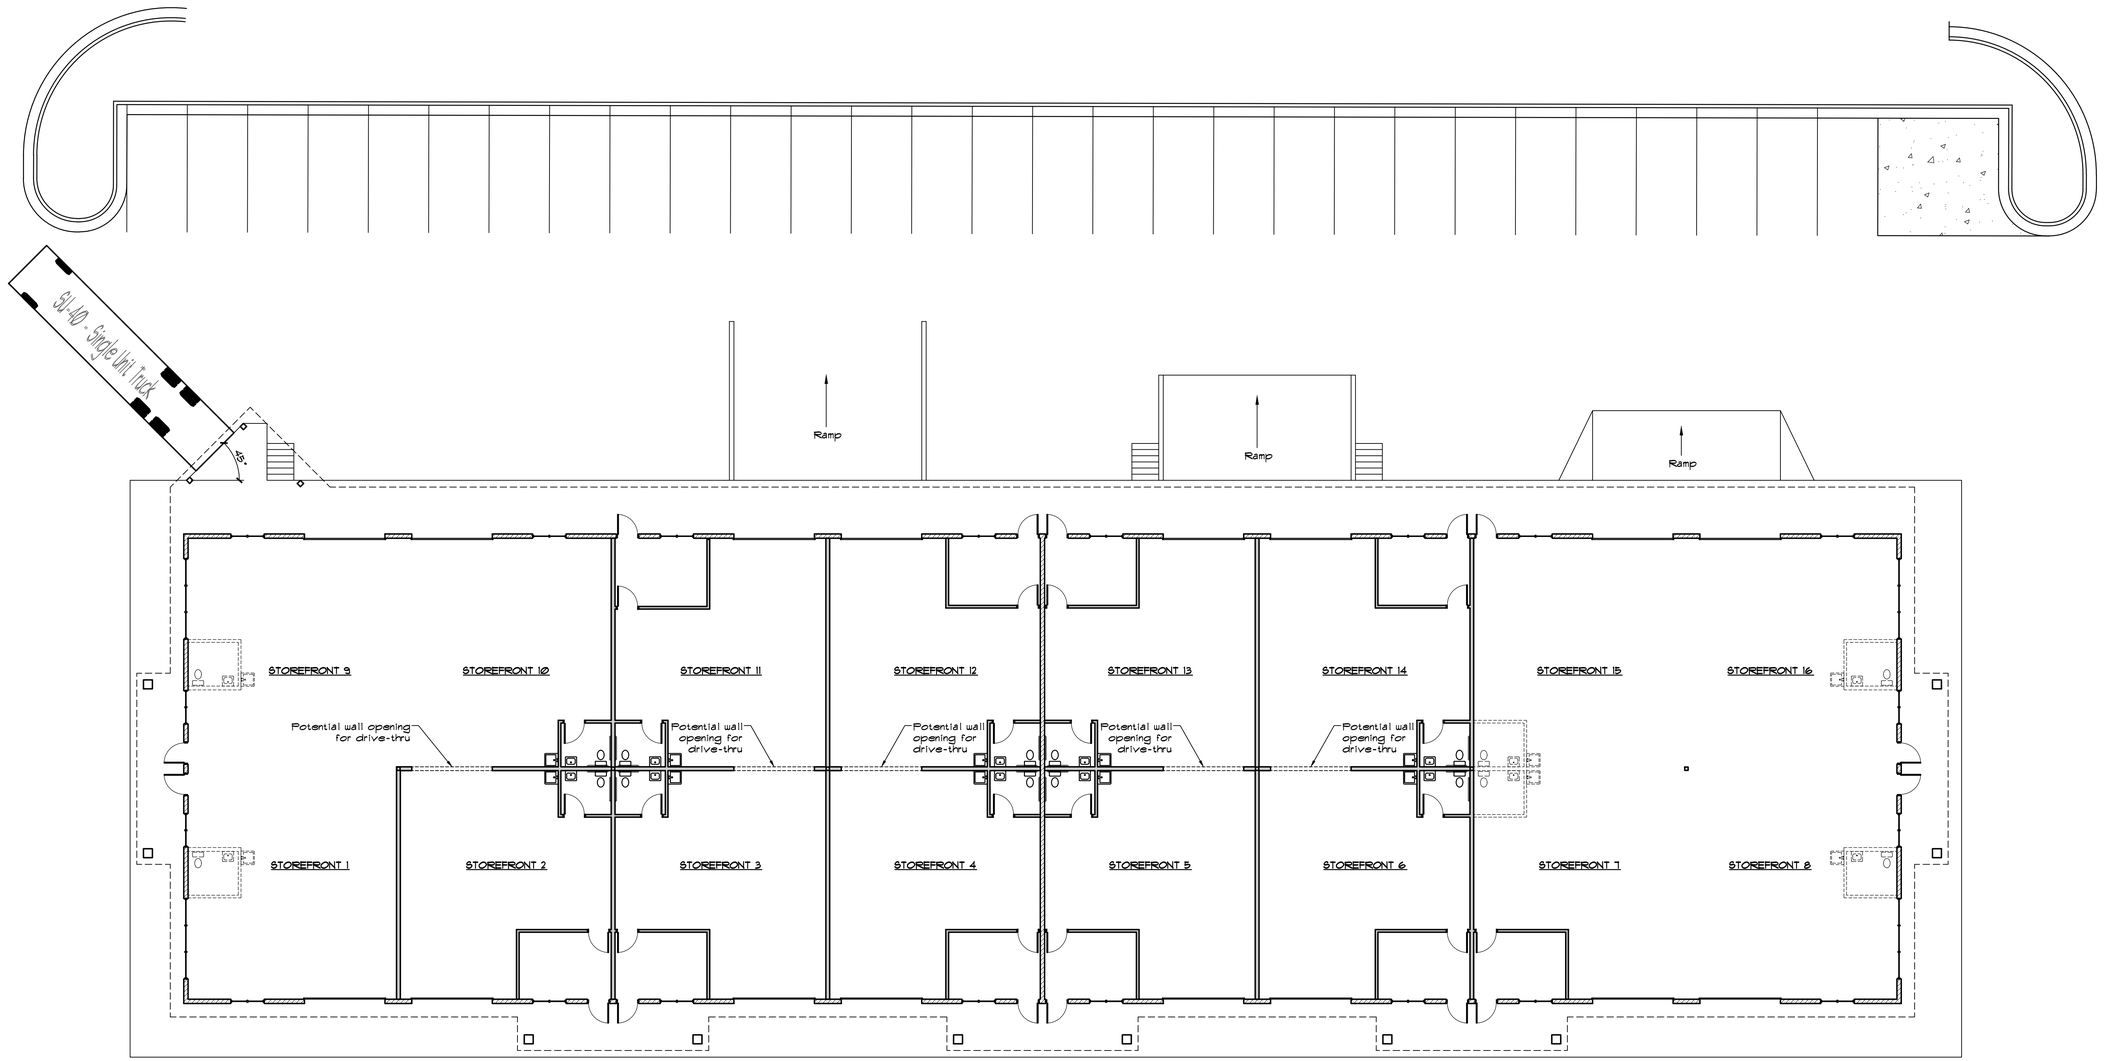

FLOOR PLAN

3/32" = 1'-0"

530A E. Independence Dr.
Union, Missouri 63084
636-584-0540 (tel.)
636-584-0512 (fax)
mail@cochranengr.com

COCHRAN

- Civil Engineering
- Land Surveying
- Architecture
- Site Development
- General Consulting
- Master Planning

Missouri State Certificate of Authority Numbers:
Survey : 000380
Engineering : 001655
Architecture: 2002014240

Three working days prior to the start of any excavation on this site, contractor shall call Missouri One Call for utility location information.

All OSHA rules & regulations established for the type of construction involved where plans shall be strictly followed (ie. Trenching, Blasting, etc.)

PRELIMINARY

Brian S Gentges, Architect
MO# A-2004024863

BUSINESS CENTER
St. Onge Management & Exchange Corp.
419 Old State Road
Ellisville, MO 63011

DRN. BY:	APPD. BY:
JEM	BSG

DATE: June 1, 2022
SCALE: AS NOTED
PROJ. NO: 22-9013
DWG. NO: A1.1

FLOOR PLAN