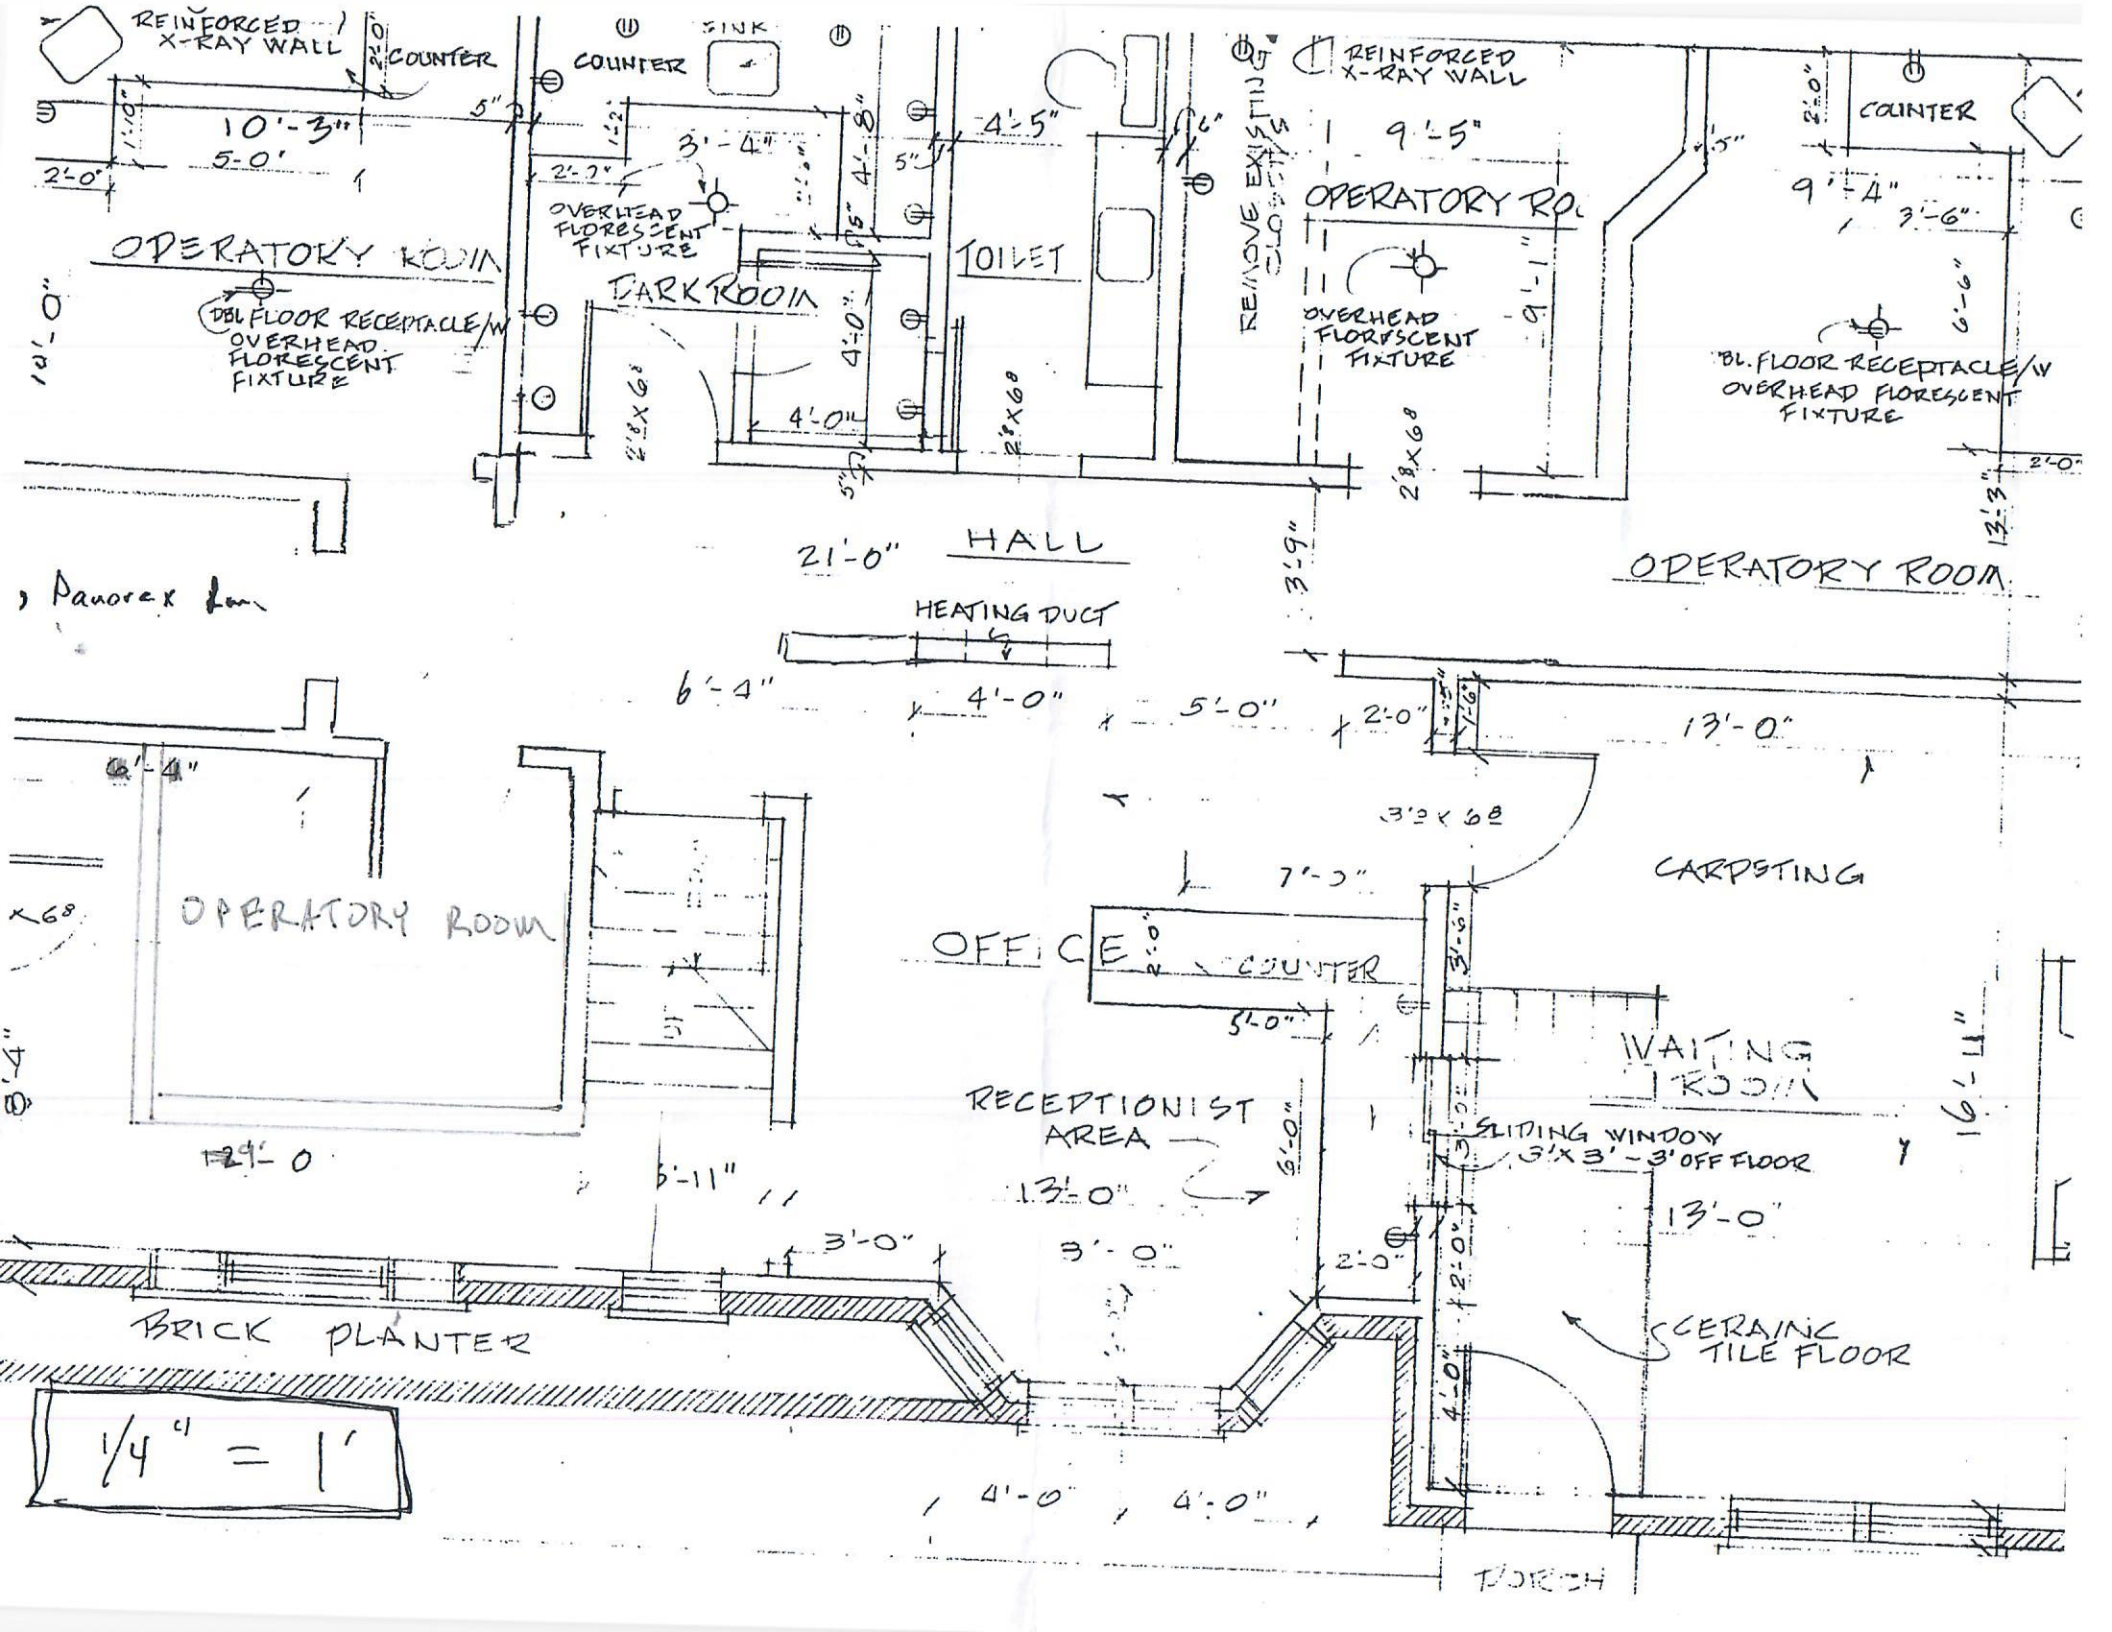
REINFORCED X-RAY WALL
COUNTER
SINK
COUNTER
10'-3"
5'-0"
2'-0"
OPERATORY ROOM
DBL FLOOR RECEPTACLE/W OVERHEAD FLORESCENT FIXTURE
3'-4"
OVERHEAD FLORESCENT FIXTURE
DARKROOM
TOILET
4'-5"
4'-0"
2'8"x6'8"
REMOVE EXISTING CLOSET
REINFORCED X-RAY WALL
9'-5"
OPERATORY ROOM
OVERHEAD FLORESCENT FIXTURE
9'-1"
COUNTER
9'-4"
3'-6"
6'-6"
DBL. FLOOR RECEPTACLE/W OVERHEAD FLORESCENT FIXTURE
13'-3"
21'-0"
HALL
3'-9"
OPERATORY ROOM
HEATING DUCT
6'-4"
4'-0"
5'-0"
2'-0"
13'-0"
3'0"x6'8"
CARPETING
7'-0"
OFFICE
COUNTER
5'-0"
WAITING ROOM
RECEPTIONIST AREA
13'-0"
3'-0"
6'-0"
SLIDING WINDOW 3'x3'-3' OFF FLOOR
13'-0"
16'-11"
OPERATORY ROOM
29'-0"
6'-11"
3'-0"
BRICK PLANTER
2'-0"
CERAMIC TILE FLOOR
4'-0"
4'-0"
4'-0"
TORCH
1/4" = 1'